454A

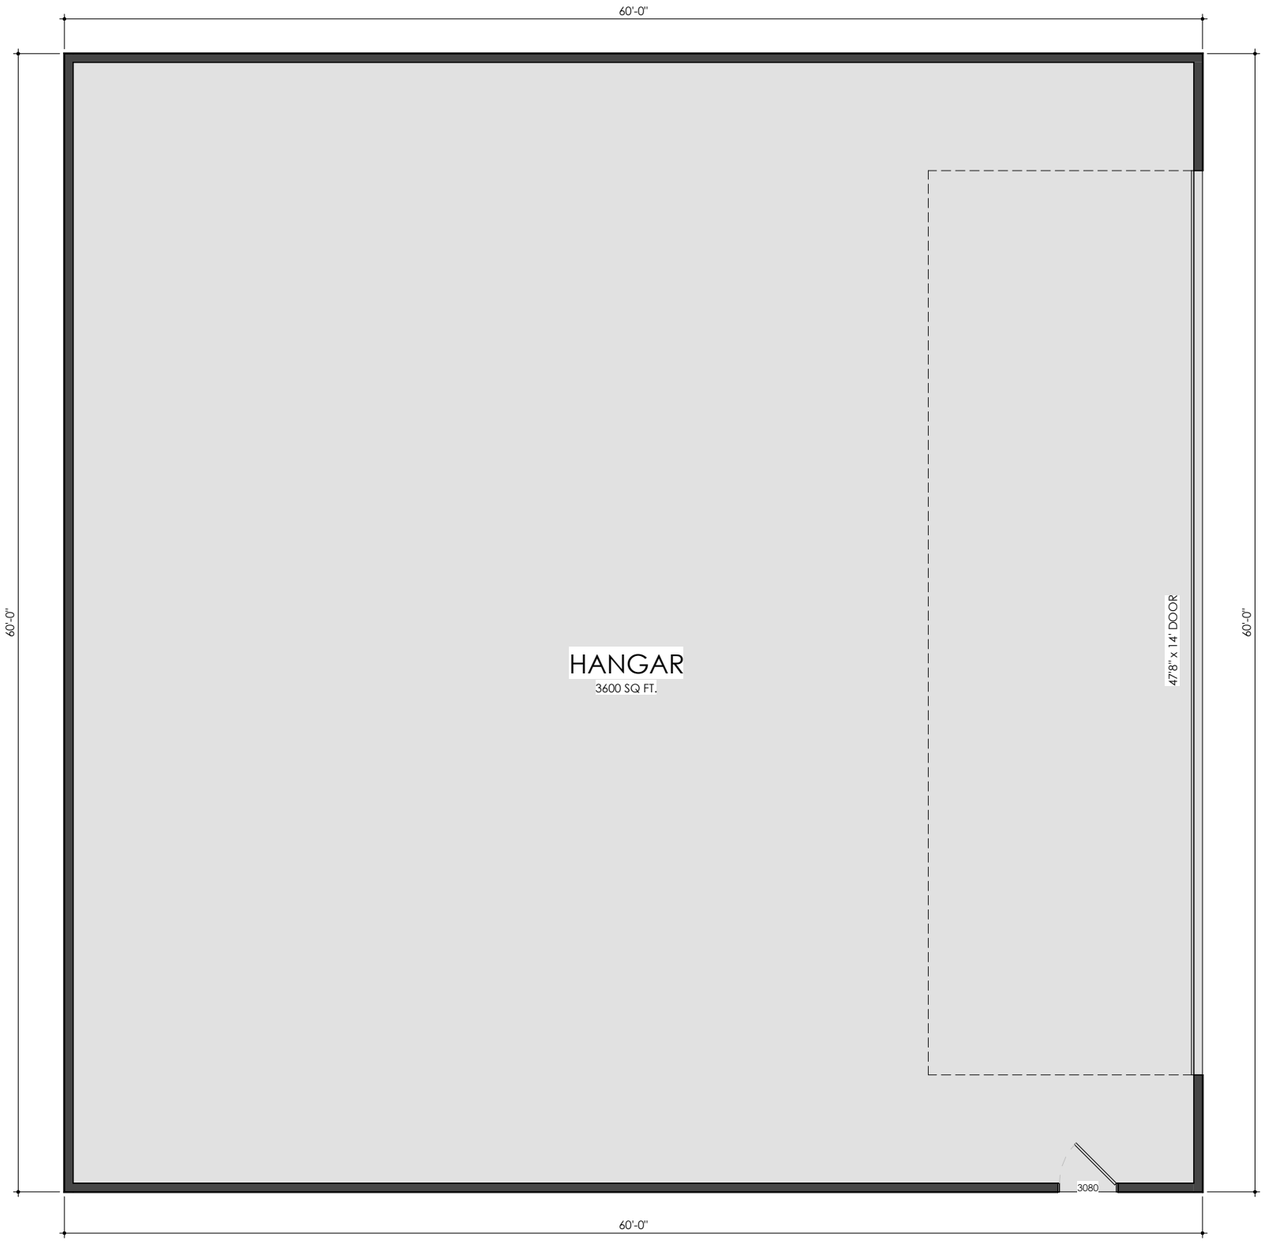

FLOOR PLAN
SCALE: 1/8" = 1'-0"

DISCLAIMER

THE DRAWINGS AND WRITTEN MATERIAL HEREIN CONSTITUTE ORIGINAL WORK OF THE DESIGNER, AND AS INTELLECTUAL PROPERTY AND INSTRUMENTS OF SERVICE, ARE SUBJECT TO COPYRIGHT AND MAY NOT BE REPRODUCED, DISTRIBUTED, PUBLISHED OR USED IN ANY WAY WITHOUT THE EXPRESSED WRITTEN CONSENT OF THE DESIGNER.

DUE TO VARIATIONS IN CITY REQUIREMENTS, CONSTRUCTION TECHNIQUES, AND DIVERSITY IN MATERIALS, ALL DIMENSIONS AND ELEVATIONS ARE APPROXIMATE AND MAY VARY PER PLAN.

WE RESERVE THE RIGHT TO CHANGE PRODUCT FEATURES, BRAND NAMES, ARCHITECTURAL DESIGN AND DETAILS.

COPYRIGHT © ALL RIGHTS RESERVED

PLAN NO.

5060

ISSUE DATE	02/06/2026
DRAWN BY	JLA
SCALE	1/8" = 1'-0"

SHEET NAME

FLOOR PLAN

SHEET NO.

A-1.00

V2.0

454A

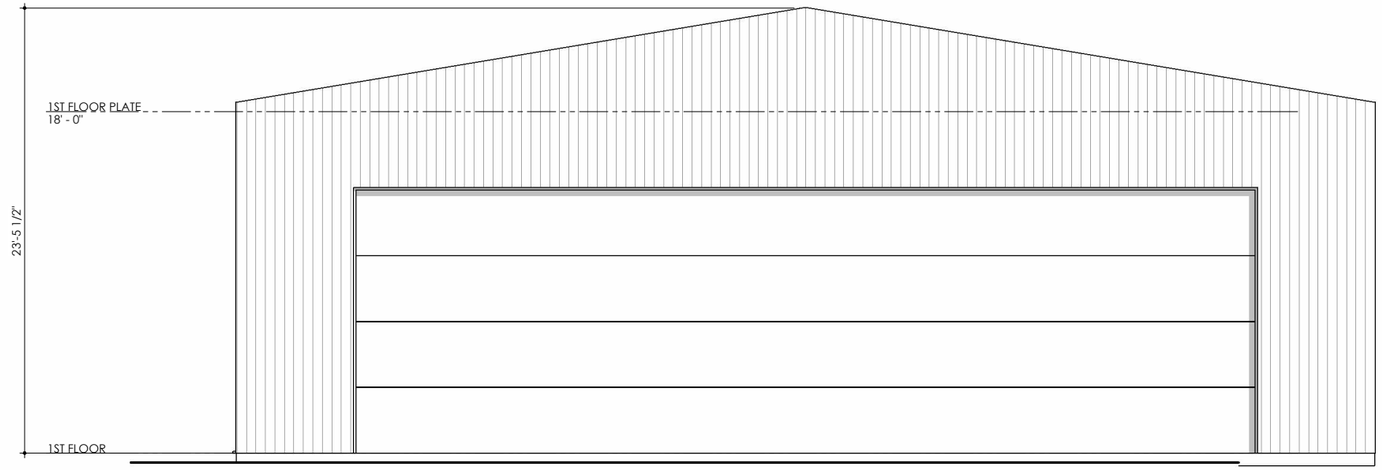

FRONT ELEVATION
SCALE: 1/8" = 1'-0"

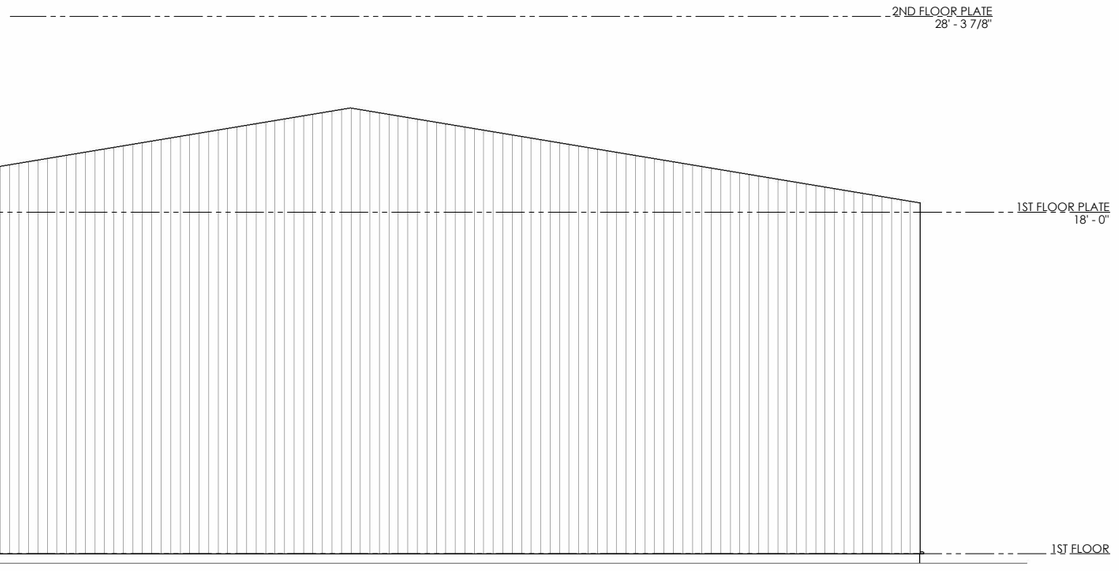

REAR ELEVATION
SCALE: 1/8" = 1'-0"

DISCLAIMER

THE DRAWINGS AND WRITTEN MATERIAL HEREIN CONSTITUTE ORIGINAL WORK OF THE DESIGNER, AND AS INTELLECTUAL PROPERTY AND INSTRUMENTS OF SERVICE, ARE SUBJECT TO COPYRIGHT AND MAY NOT BE REPRODUCED, DISTRIBUTED, PUBLISHED OR USED IN ANY WAY WITHOUT THE EXPRESSED WRITTEN CONSENT OF THE DESIGNER.

DUE TO VARIATIONS IN CITY REQUIREMENTS, CONSTRUCTION TECHNIQUES, AND DIVERSITY IN MATERIALS, ALL DIMENSIONS AND ELEVATIONS ARE APPROXIMATE AND MAY VARY PER PLAN.

WE RESERVE THE RIGHT TO CHANGE PRODUCT FEATURES, BRAND NAMES, ARCHITECTURAL DESIGN AND DETAILS.

COPYRIGHT © ALL RIGHTS RESERVED

PLAN NO.

5060

ISSUE DATE	02/06/2026
DRAWN BY	JLA
SCALE	1/8" = 1'-0"

SHEET NAME

ELEVATIONS

SHEET NO.

A-1.01

V2.0

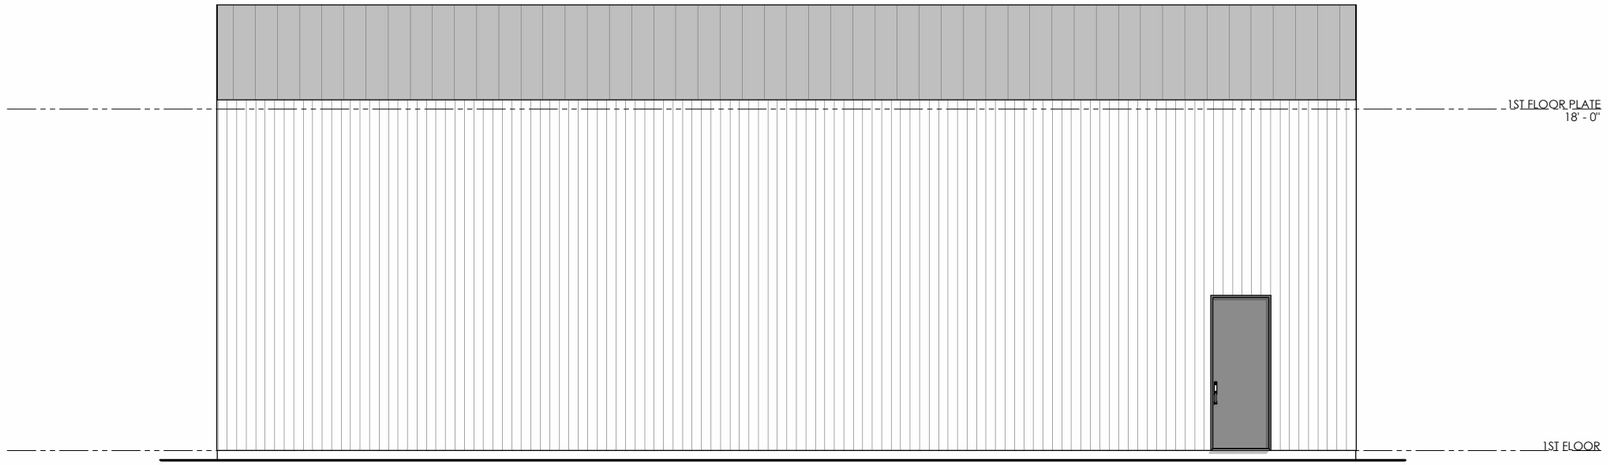

LEFT ELEVATION
SCALE: 1/8" = 1'-0"

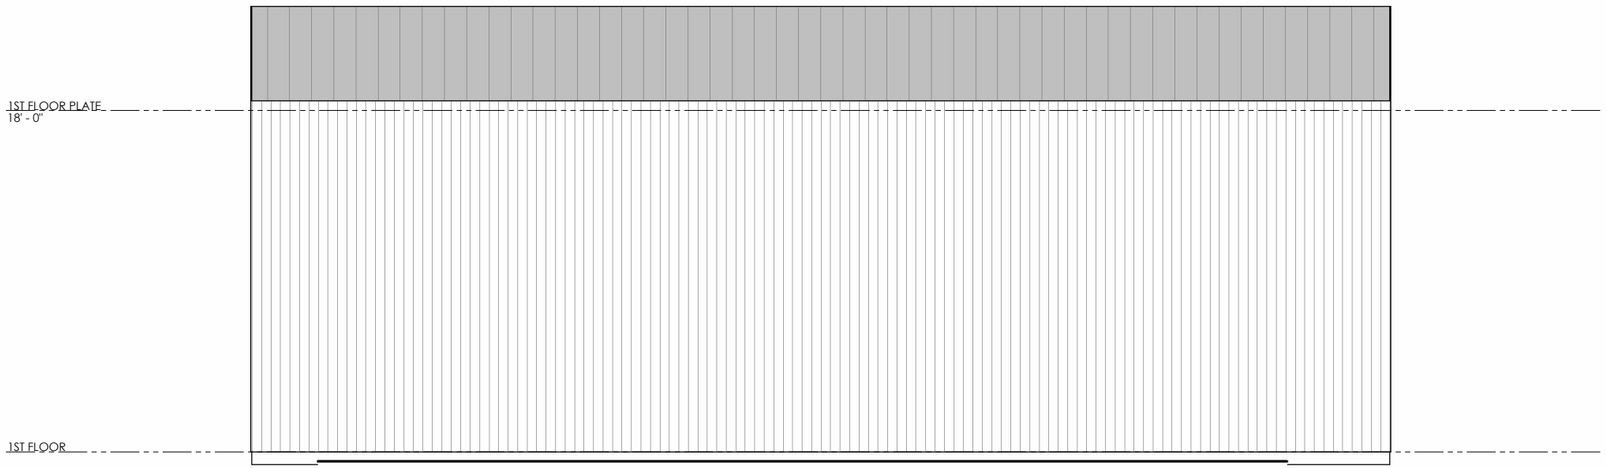

RIGHT ELEVATION
SCALE: 1/8" = 1'-0"

DISCLAIMER

THE DRAWINGS AND WRITTEN MATERIAL HEREIN CONSTITUTE ORIGINAL WORK OF THE DESIGNER, AND AS INTELLECTUAL PROPERTY AND INSTRUMENTS OF SERVICE, ARE SUBJECT TO COPYRIGHT AND MAY NOT BE REPRODUCED, DISTRIBUTED, PUBLISHED OR USED IN ANY WAY WITHOUT THE EXPRESSED WRITTEN CONSENT OF THE DESIGNER.

DUE TO VARIATIONS IN CITY REQUIREMENTS, CONSTRUCTION TECHNIQUES, AND DIVERSITY IN MATERIALS, ALL DIMENSIONS AND ELEVATIONS ARE APPROXIMATE AND MAY VARY PER PLAN.

WE RESERVE THE RIGHT TO CHANGE PRODUCT FEATURES, BRAND NAMES, ARCHITECTURAL DESIGN AND DETAILS.

COPYRIGHT © ALL RIGHTS RESERVED

PLAN NO.

5060

ISSUE DATE	02/06/2026
DRAWN BY	JLA
SCALE	1/8" = 1'-0"

SHEET NAME

ELEVATIONS

SHEET NO.

A-1.02

V2.0

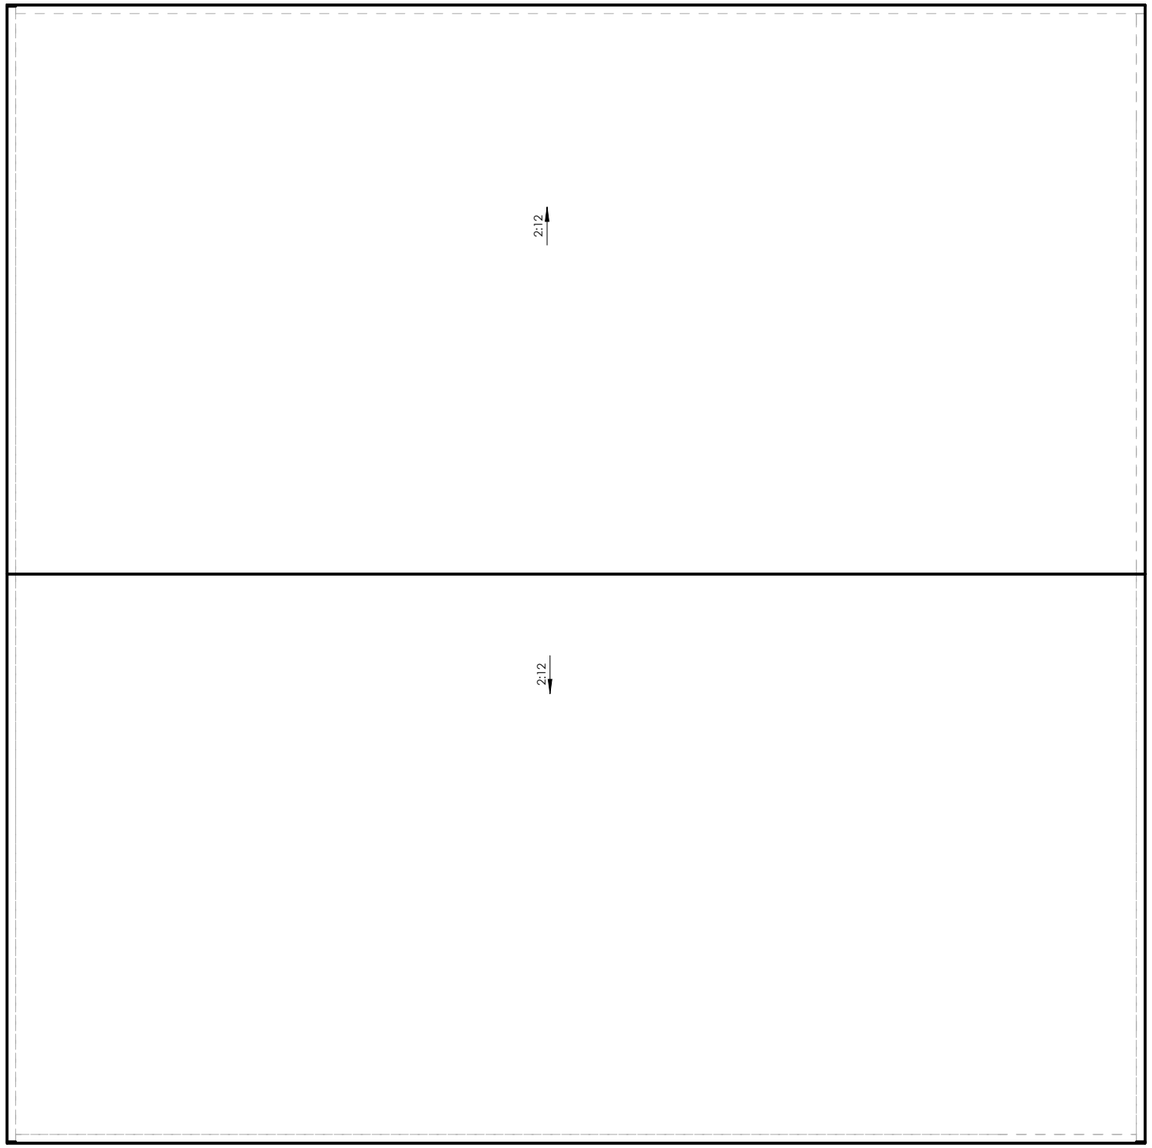

ROOF PLAN
SCALE: 1/8" = 1'-0"

DISCLAIMER

THE DRAWINGS AND WRITTEN MATERIAL HEREIN CONSTITUTE ORIGINAL WORK OF THE DESIGNER, AND AS INTELLECTUAL PROPERTY AND INSTRUMENTS OF SERVICE, ARE SUBJECT TO COPYRIGHT AND MAY NOT BE REPRODUCED, DISTRIBUTED, PUBLISHED OR USED IN ANY WAY WITHOUT THE EXPRESSED WRITTEN CONSENT OF THE DESIGNER.

DUE TO VARIATIONS IN CITY REQUIREMENTS, CONSTRUCTION TECHNIQUES, AND DIVERSITY IN MATERIALS, ALL DIMENSIONS AND ELEVATIONS ARE APPROXIMATE AND MAY VARY PER PLAN.

WE RESERVE THE RIGHT TO CHANGE PRODUCT FEATURES, BRAND NAMES, ARCHITECTURAL DESIGN AND DETAILS.

COPYRIGHT © ALL RIGHTS RESERVED

PLAN NO.

5060

ISSUE DATE	02/06/2026
DRAWN BY	JLA
SCALE	1/8" = 1'-0"

SHEET NAME

ROOF

SHEET NO.

A-1.03

V2.0